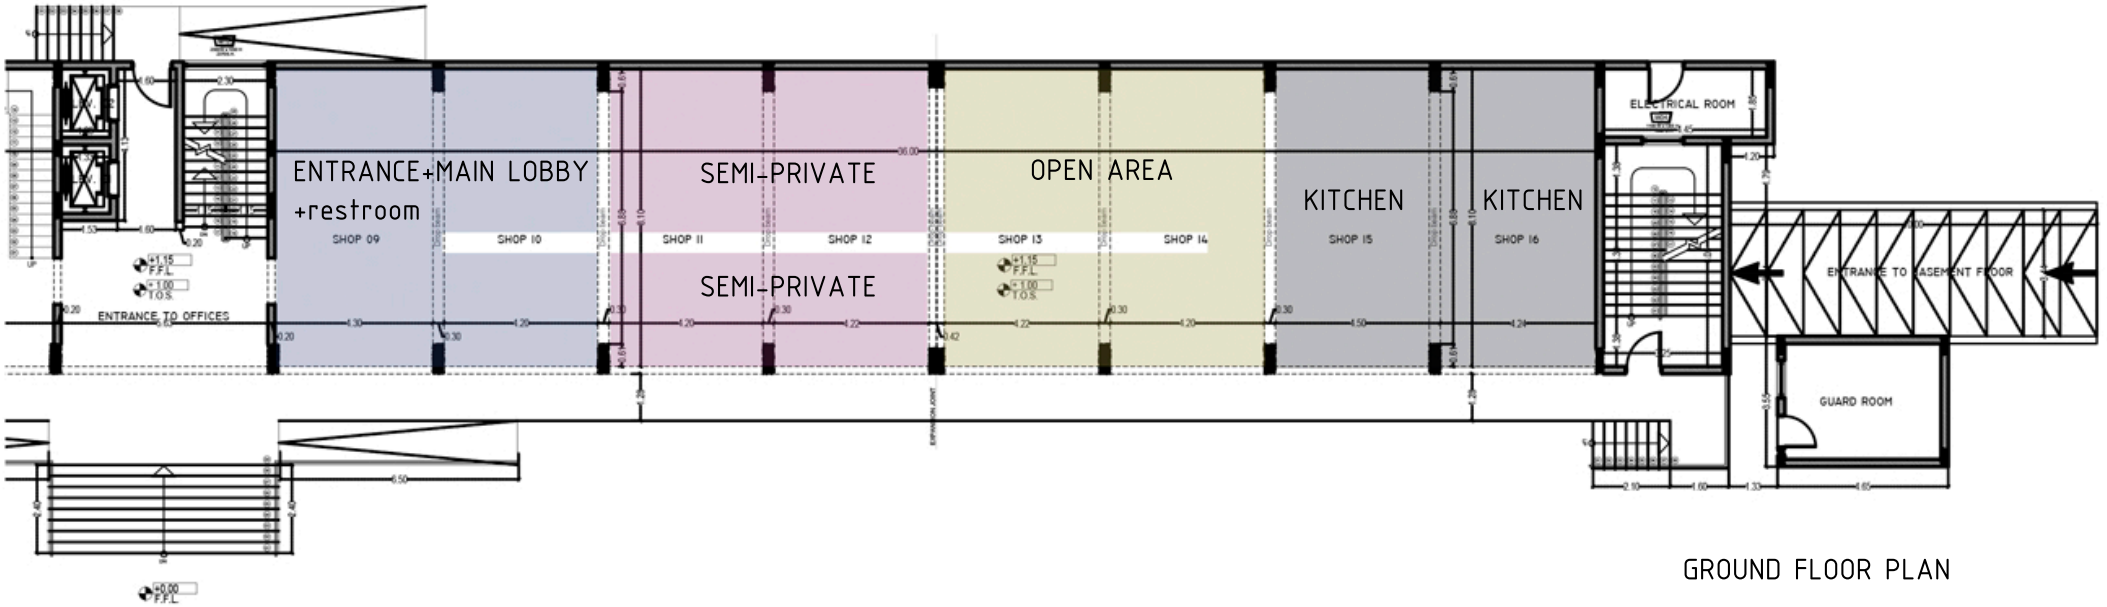


GROUND FLOOR PLAN

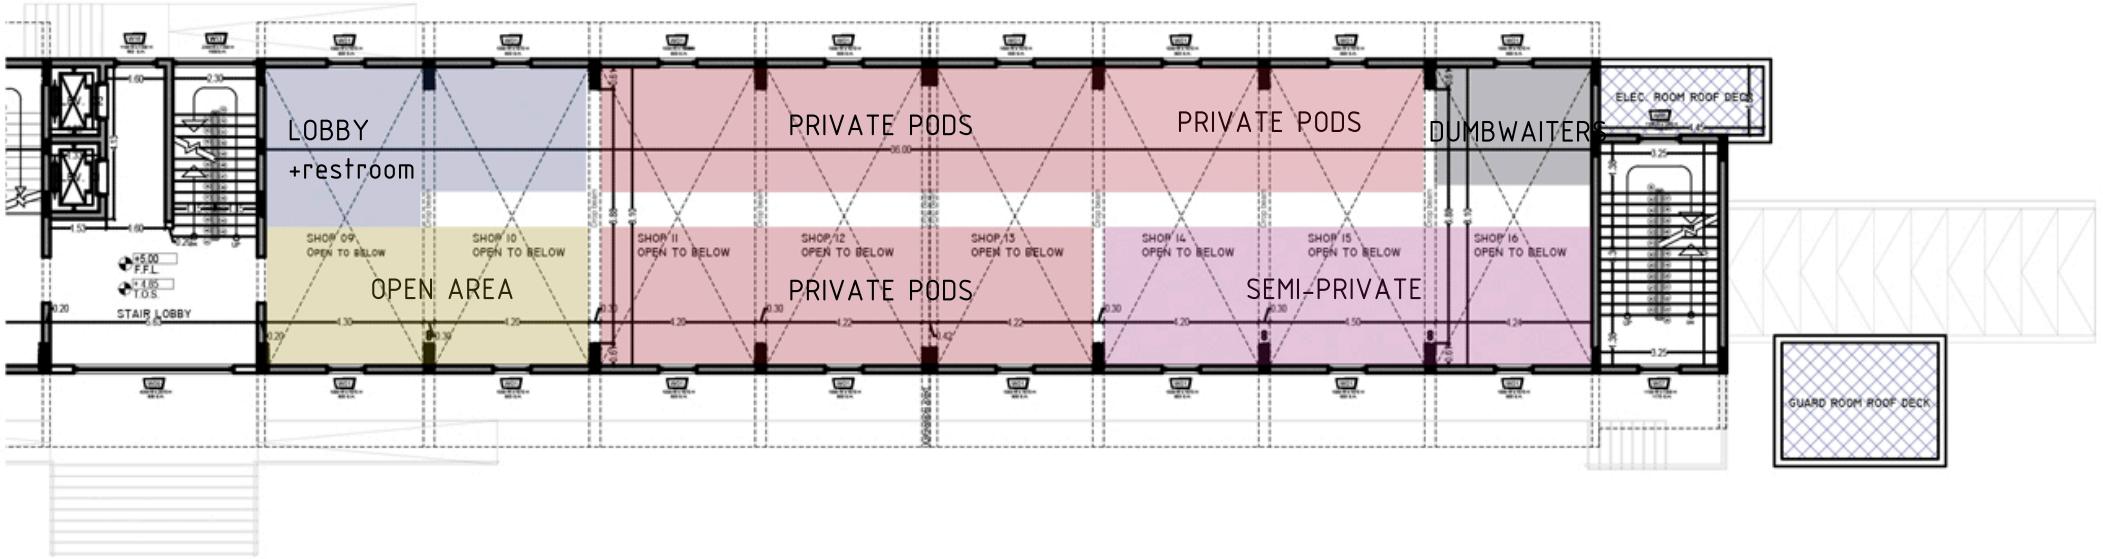


MEZZANINE FLOOR PLAN