
GROUND FLOOR

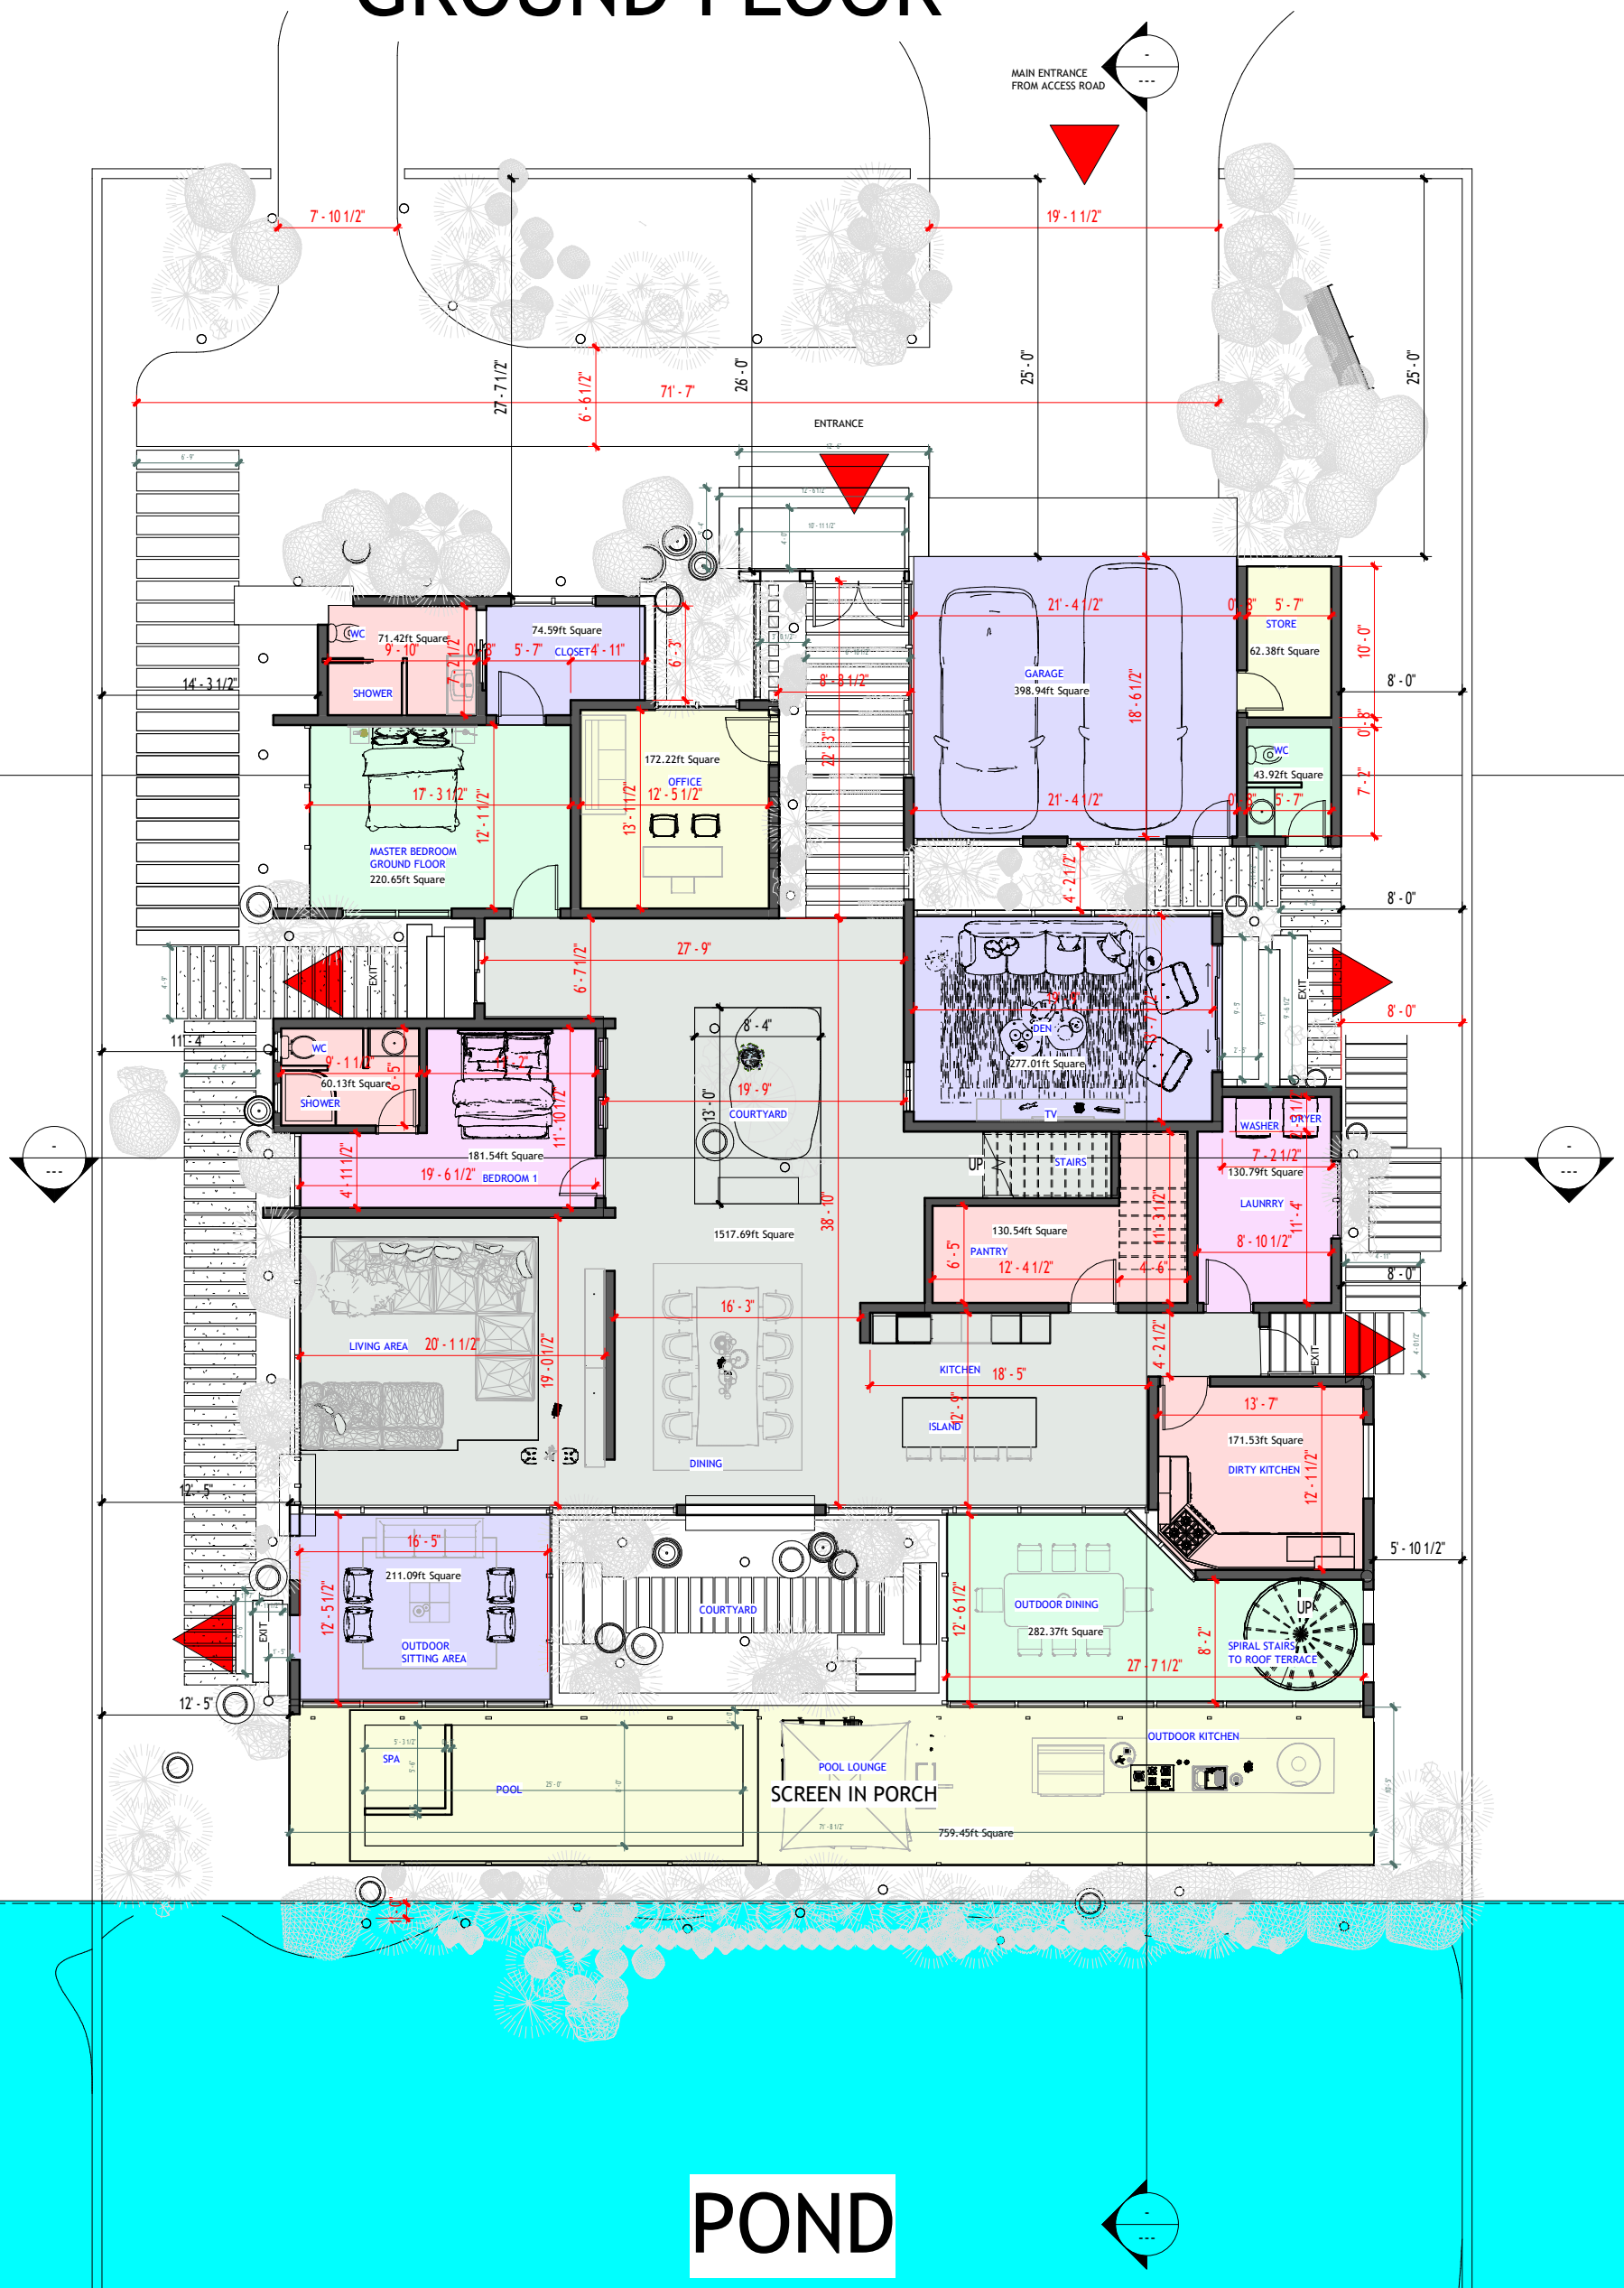

POND