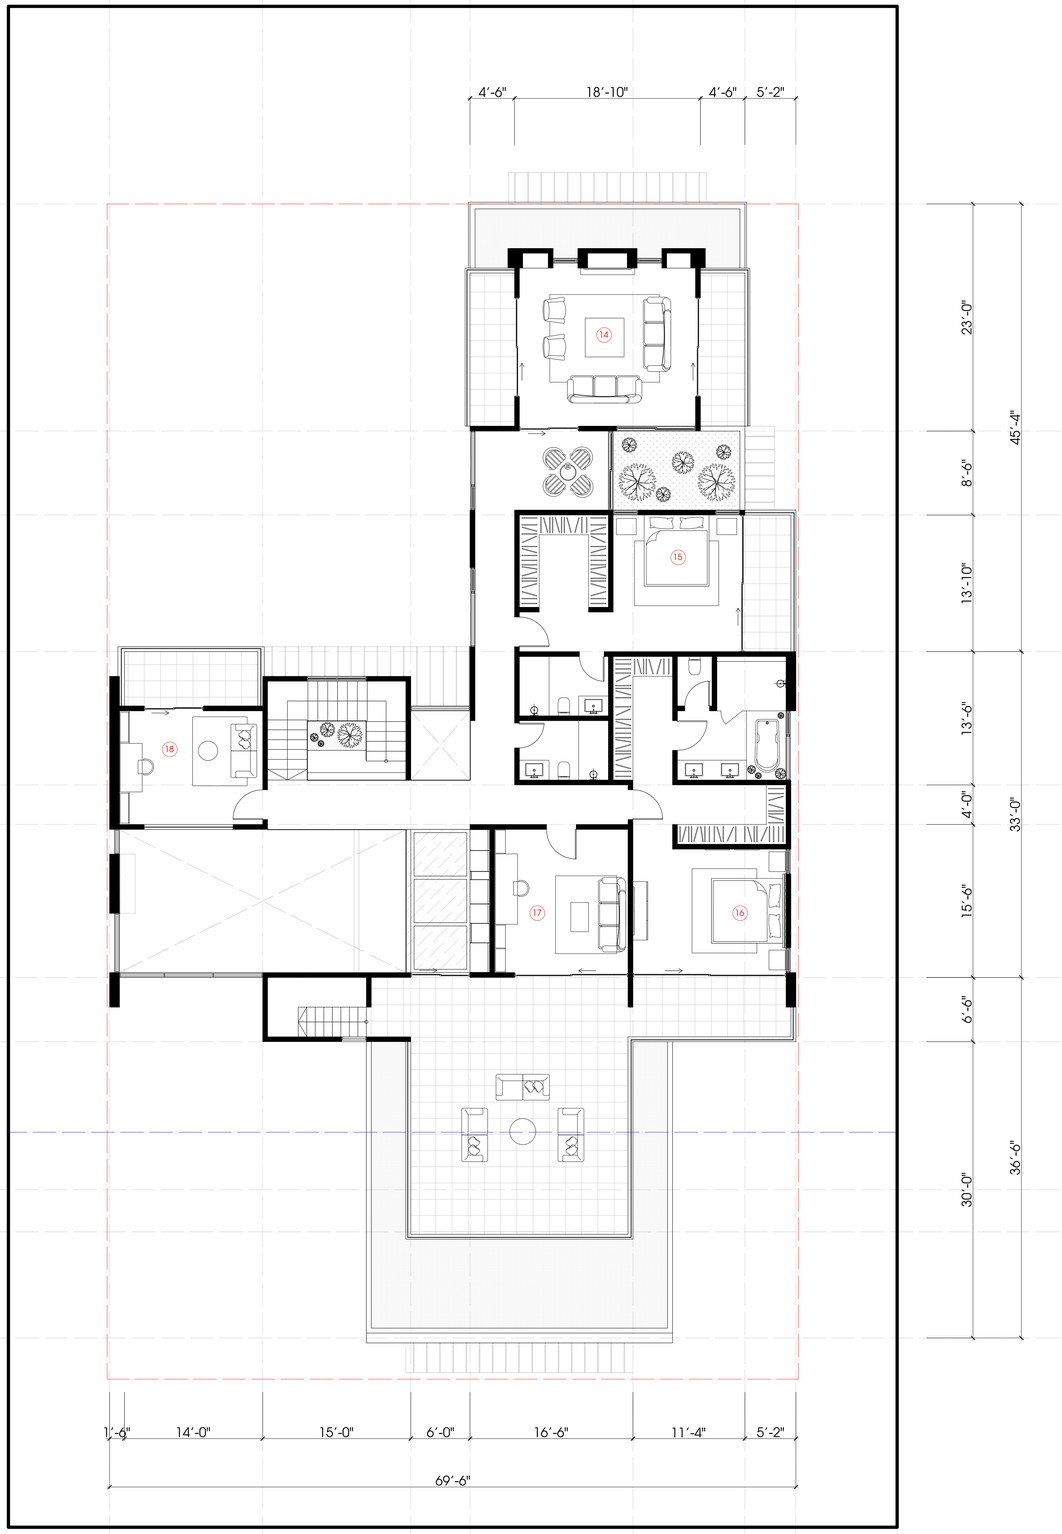


14. FAMILY ROOM
15. BEDROOM 3
16. BEDROOM 4 (MASTER)
17. OFFICE 1
18. OFFICE 2

2nd FLOOR | 2165 sq ft