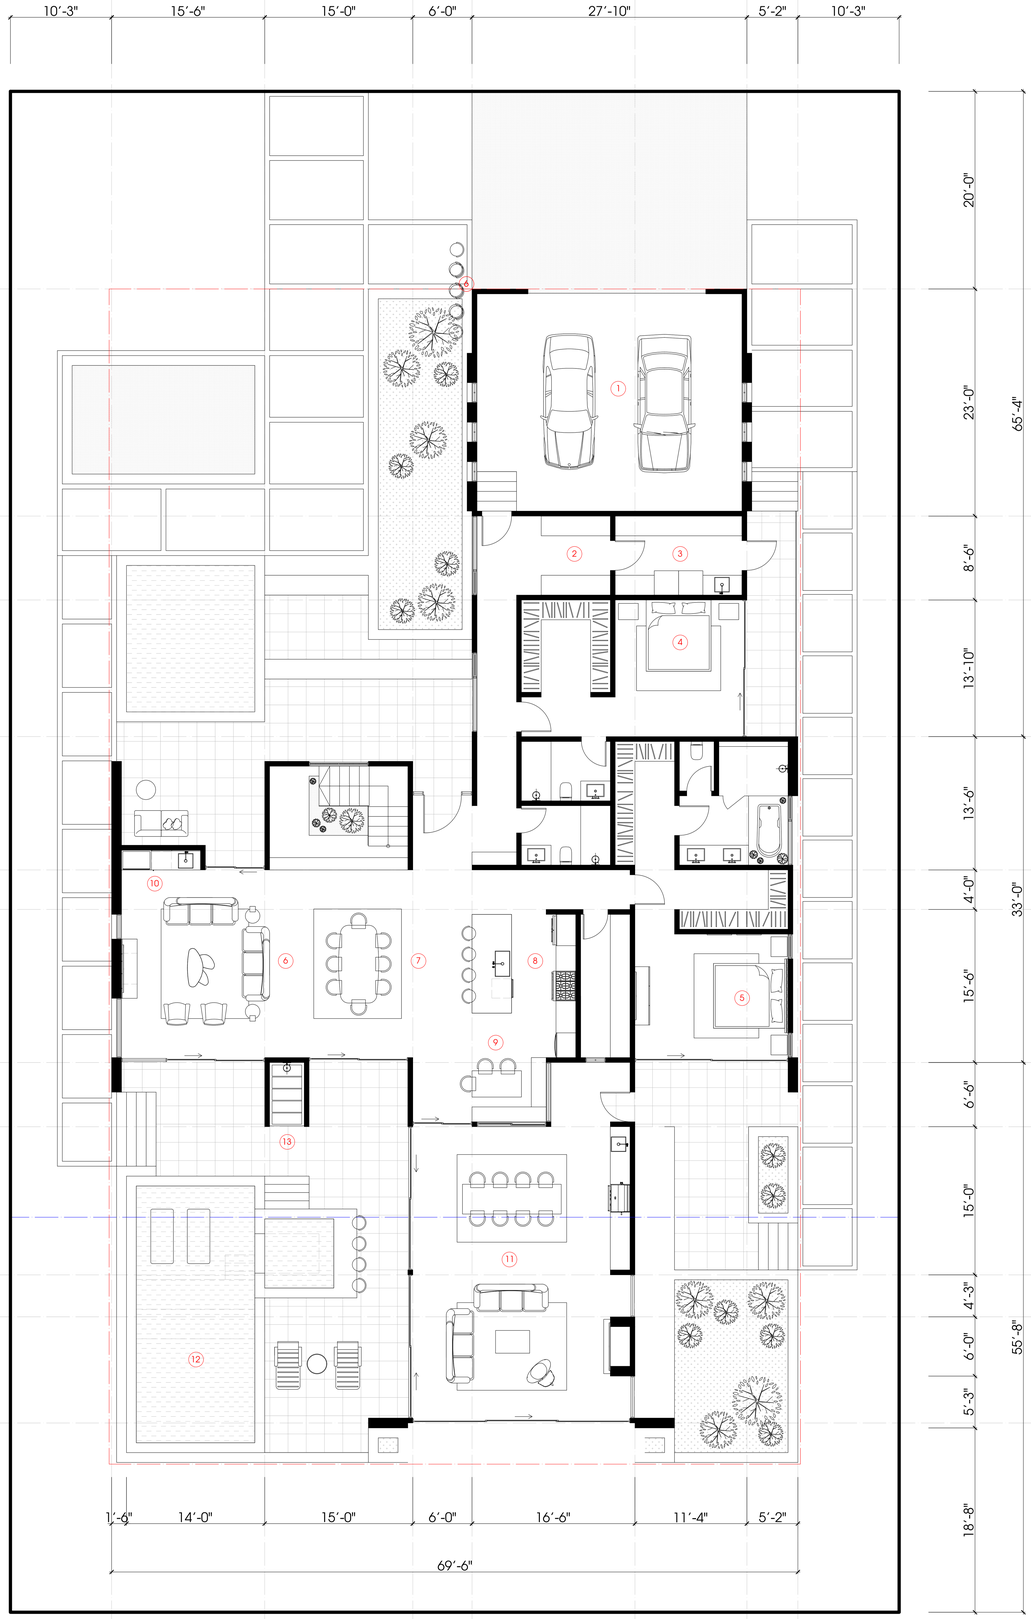


1. GARAGE
2. MUDROOM
3. LAUNDRY
4. BEDROOM 1
5. BEDROOM 2 (MASTER)
6. LIVING
7. DINING
8. KITCHEN
9. BREAKFAST AREA
10. WET BAR
11. OUTDOOR LIVING SPACES
12. POOL
13. OUTDOOR SHOWER

1st FLOOR | 2548 sq ft