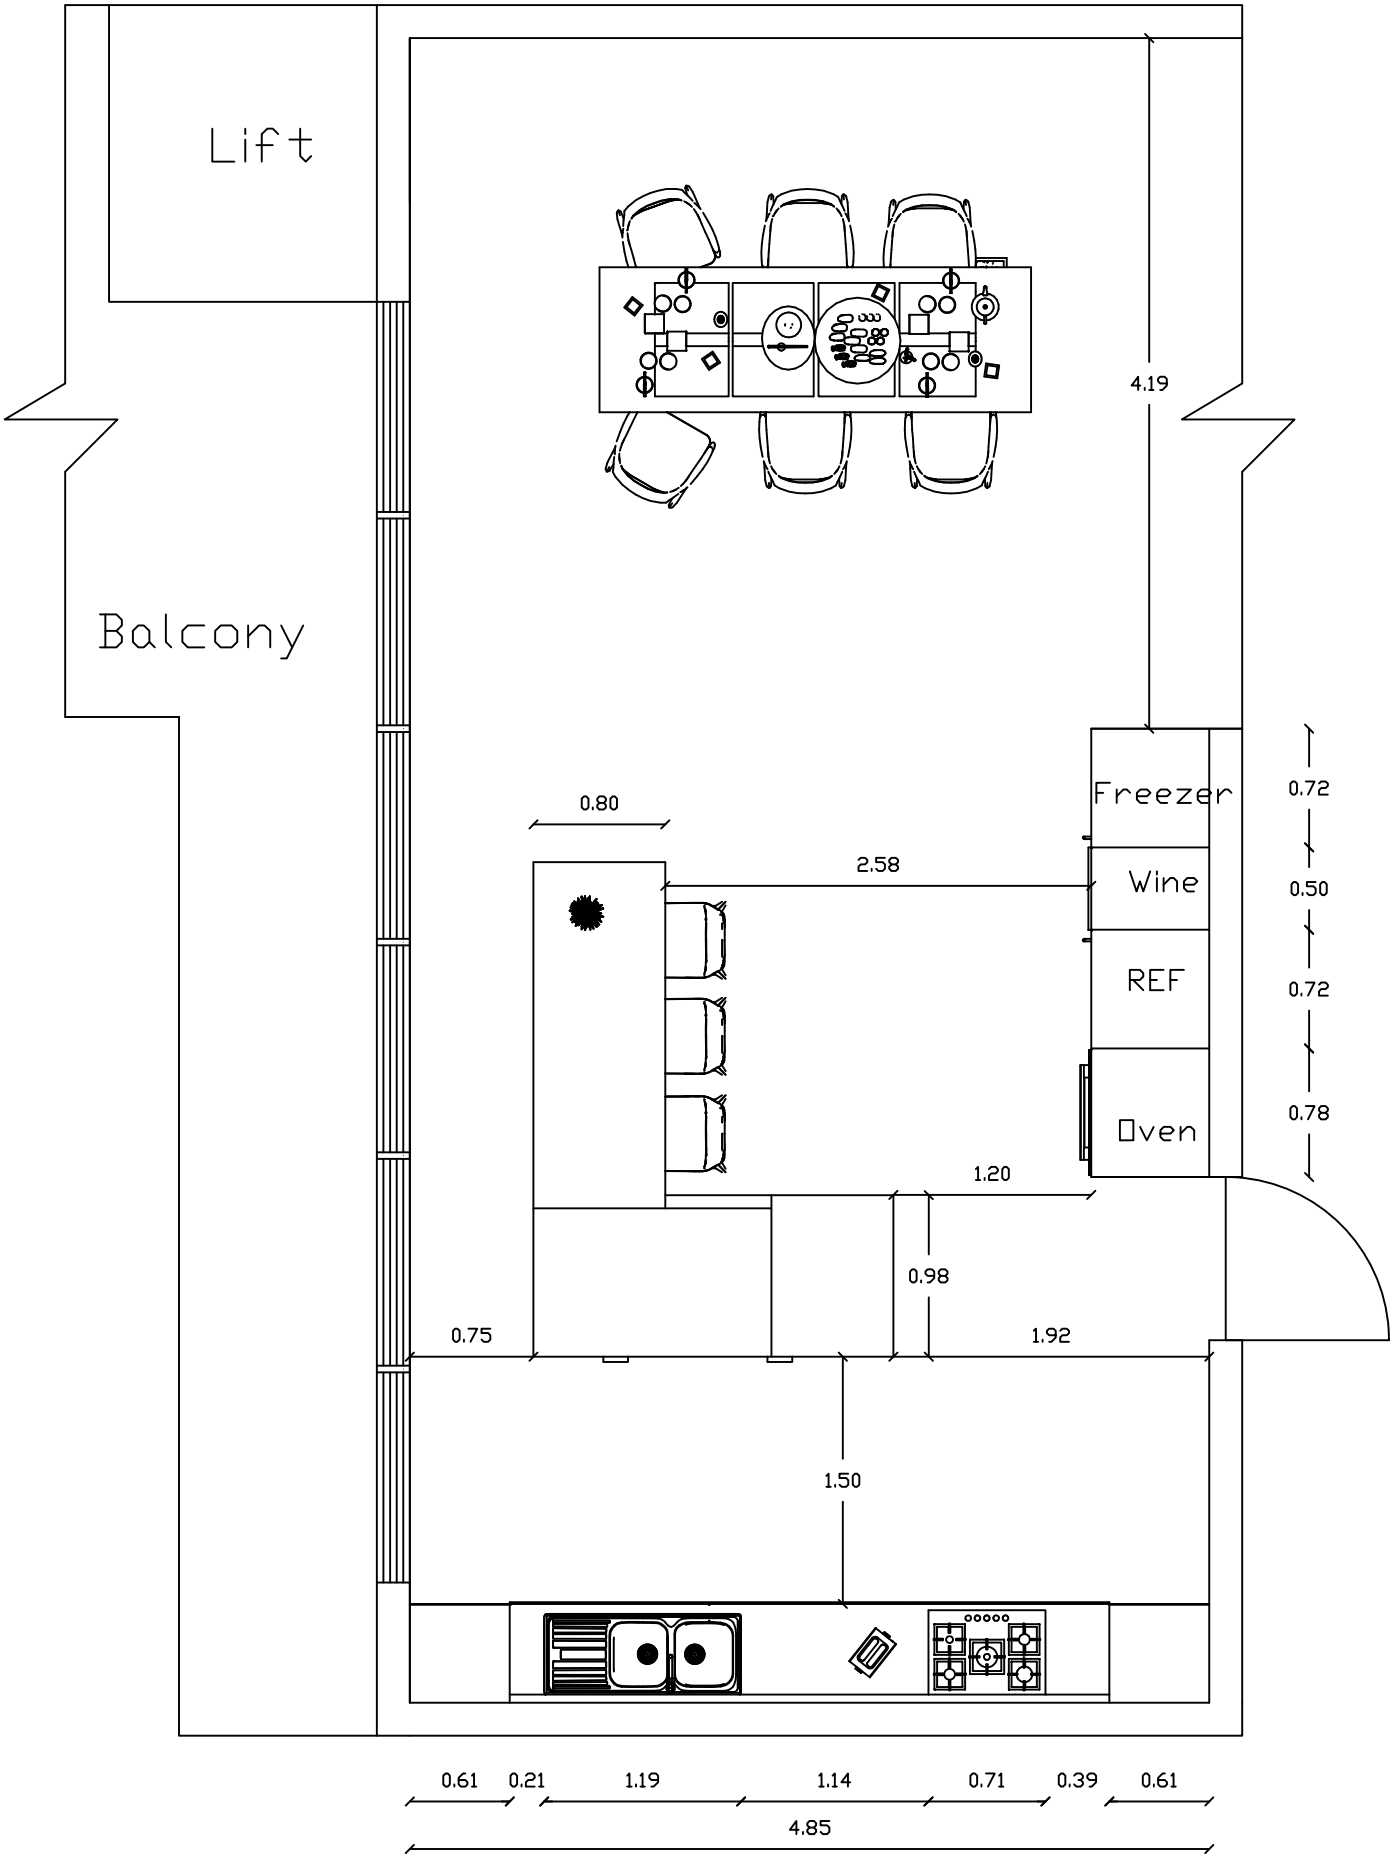


Kitchen Plan